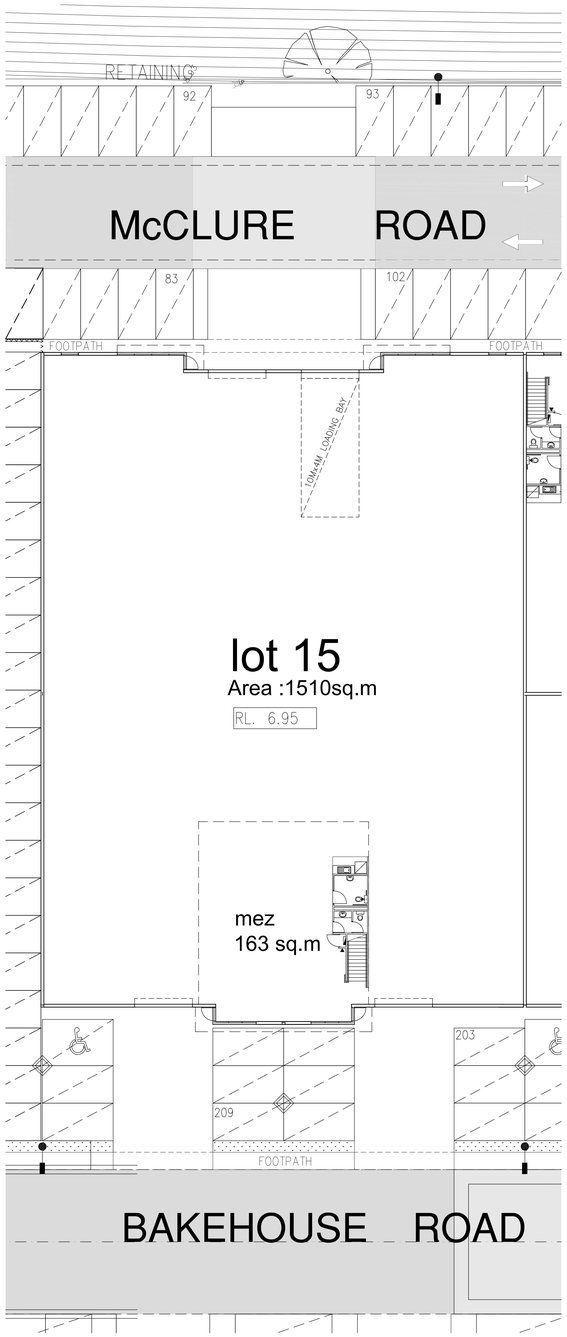

FLOOR PLAN

AREA SCHEDULE

GROUND FLOOR	1510 m²
MEZZANINE FLOOR	163 m²
TOTAL	1673 m²

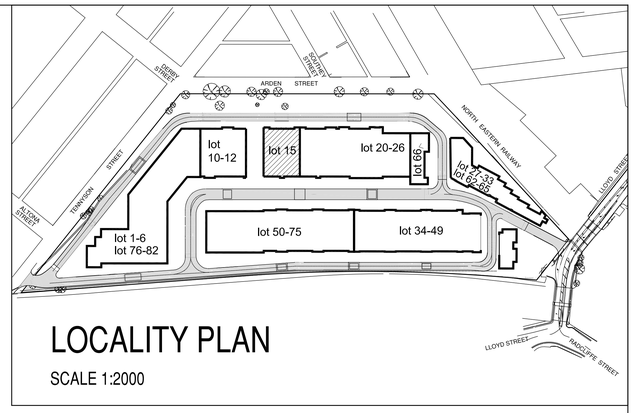

LOCALITY PLAN

SCALE 1:2000

lot 15

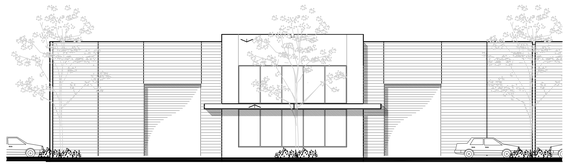

LOT 15 SOUTH ELEVATION

BAKEHOUSE ROAD

lot 15

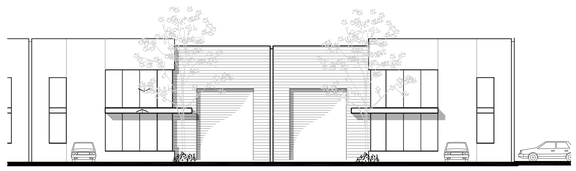

LOT 15 NORTH ELEVATION

McCLURE ROAD

AMENDMENTS

No.	Amendment	Date

LEVEL 1, SUITE 1
333 DRUMMOND STREET
CARLTON, 3053
TEL:(03) 9347-5055
FAX:(03) 9347-0287
EMAIL:interarc@encyprus.com.au

P.O. BOX 1144
CARLTON, VIC. 3053
MELBOURNE, AUSTRALIA

INTERARC DESIGN
DESIGN & CONSTRUCTION PTY LTD
ACN 056 680 441

PROJECT:

PROPOSED INDUSTRIAL DEVELOPMENT AT 50-60 LLOYD STREET KENSINGTON

CLIENT:

LOT 15

THIS DRAWING IS THE PROPERTY OF INTERARC DESIGN, DESIGN AND CONSTRUCTION, AND MUST NOT BE COPIED OR REPRODUCED WITHOUT EXPRESS PERMISSION.

BUILDING PRACTITIONER DP- AD 180

SIGNATURE

SCALE: 1:150 @ A0 DATE: 28.07.09

DWG.NO. -- DRAWN: --

SHEET: -- OF -- REV: --

CAD REF: